Gardner Denver

GDNX TRIPLEX
FLUID END

Gardner Denver's GDNX is designed to further increase the operational service life of fluid ends used in a hydraulic fracturing application. Backed by Gardner Denver's legacy of product innovation and superior product quality, the GDNX is a combination of our highest performing components including Redline Consumables.

REDLINE™ BY GARDNER DENVER

BEST-IN-CLASS FEATURES

- The fit, form and function of the GDNX make it a direct fit to existing 2250T pumps. Also fits competitors 2250 horsepower pumps.
- There are no alignment requirements to suction covers and no special tooling required for install, reducing maintenance challenges.
- GDNX features Falcon Technology, which reduces maintenance time for consumable changes.
- GDNX's patent-pending cross-bore design is optimized to extend fatigue cycles by 3.5 times over conventional fluid ends, resulting in longer fluid end life in severe duty pumping applications.

SPECIFICATIONS

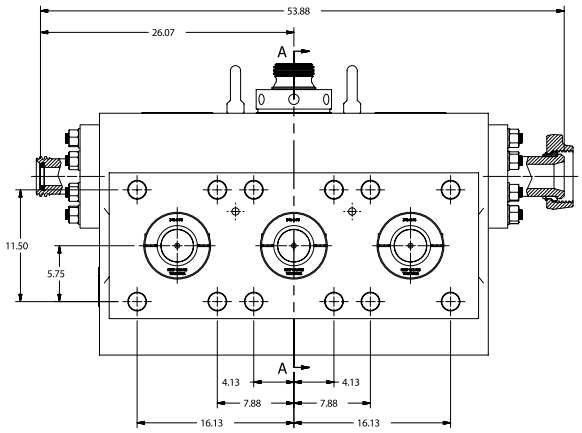

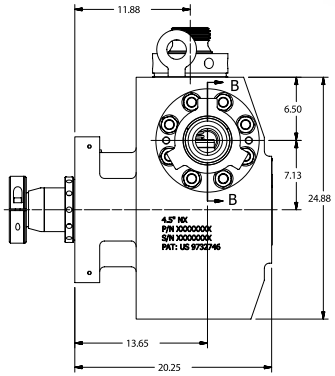

CONNECT WITH US

www.gardnerdenverpumps.com
1-866-GDPumps | +1-918-GDPumps

GardnerDenverPumps
@GDPumps
GardnerDenverPumpsTV
GardnerDenverPumps